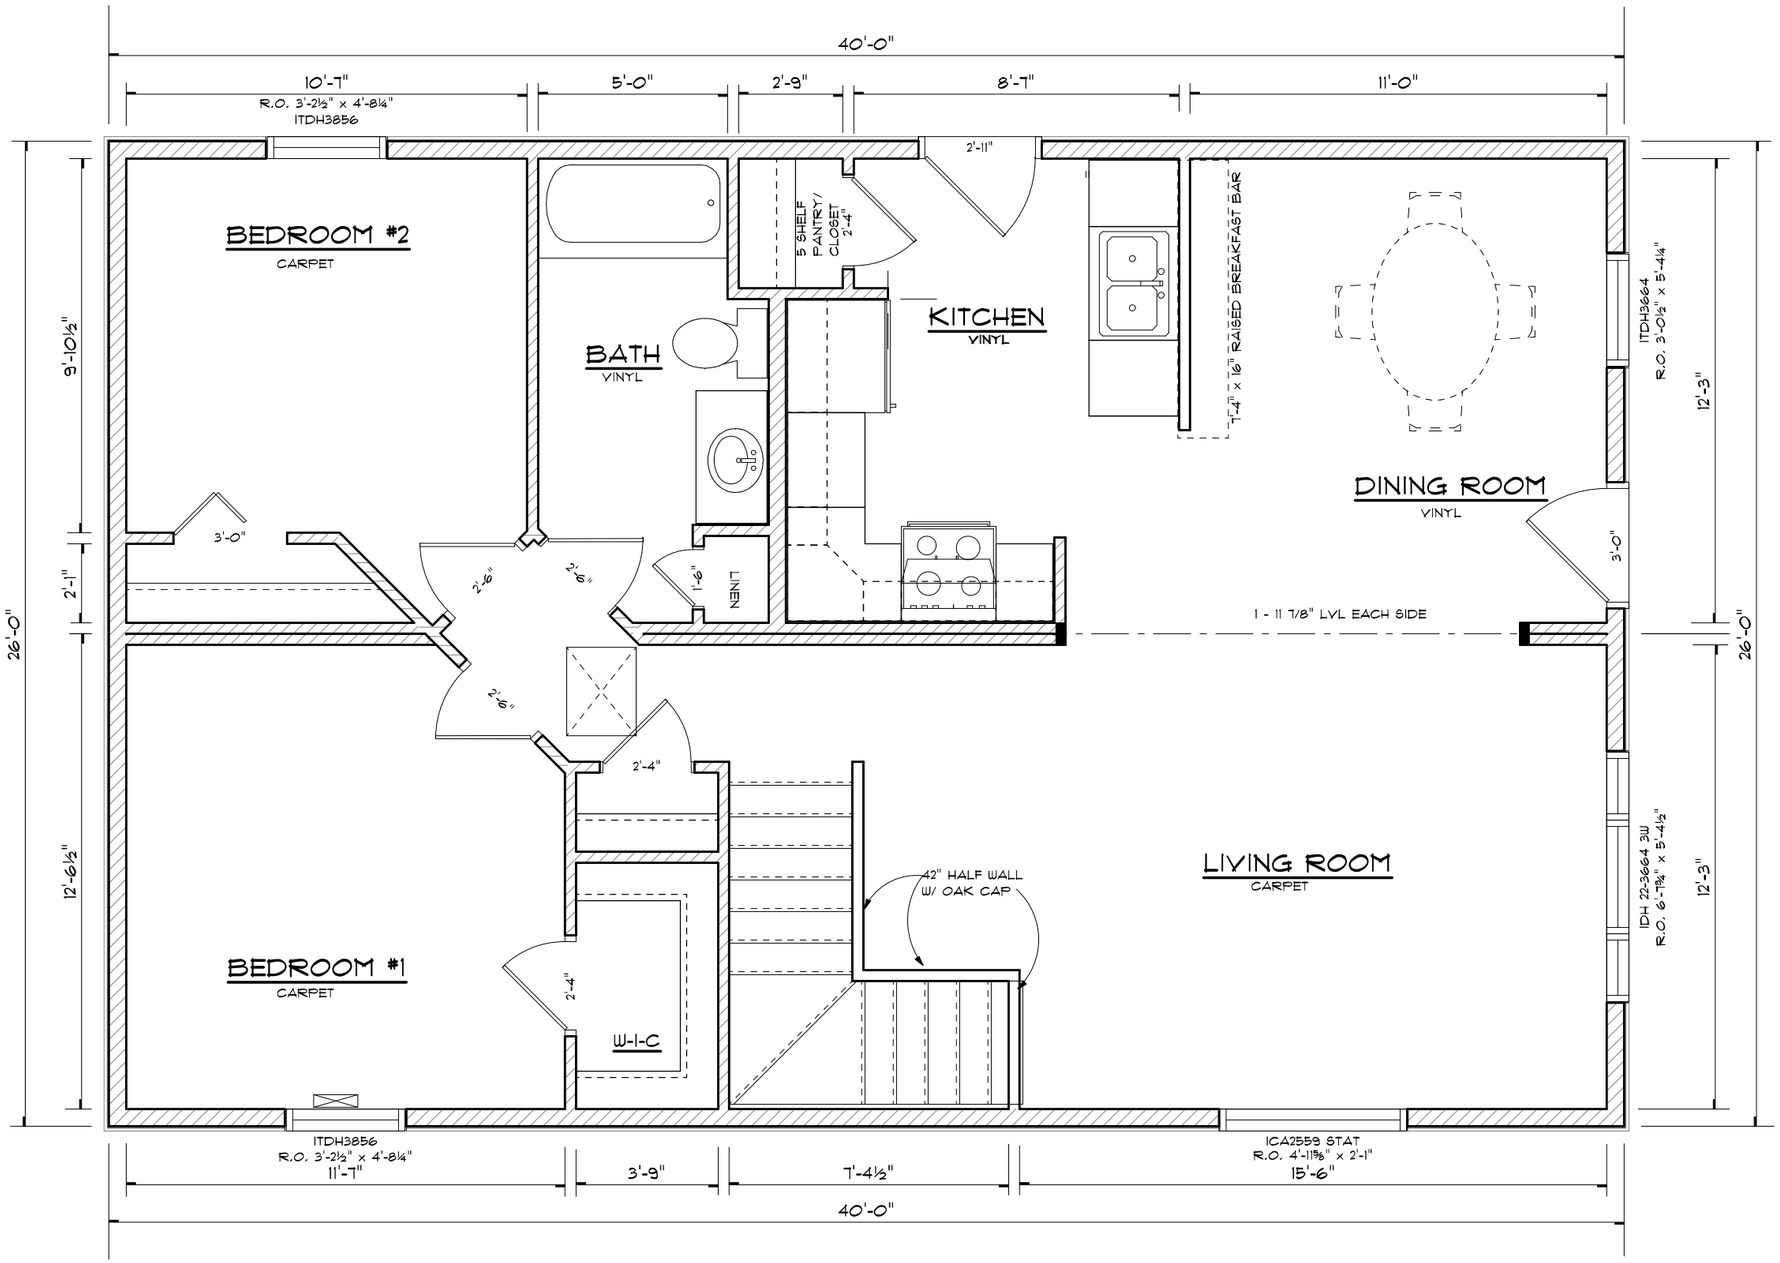

NORTHSTAR BUILDING SYSTEMS

FLOOR PLAN

CUSTOMER: BROOKFIELD 401 KELSEY

DEALER: VISION EXPANDABLE HOMES

DATE: 05/08/2008